




CONTINUED ON LOWER LEVEL
CAPITAL UNION BUILDING (BLDG. NO. 0985-011)

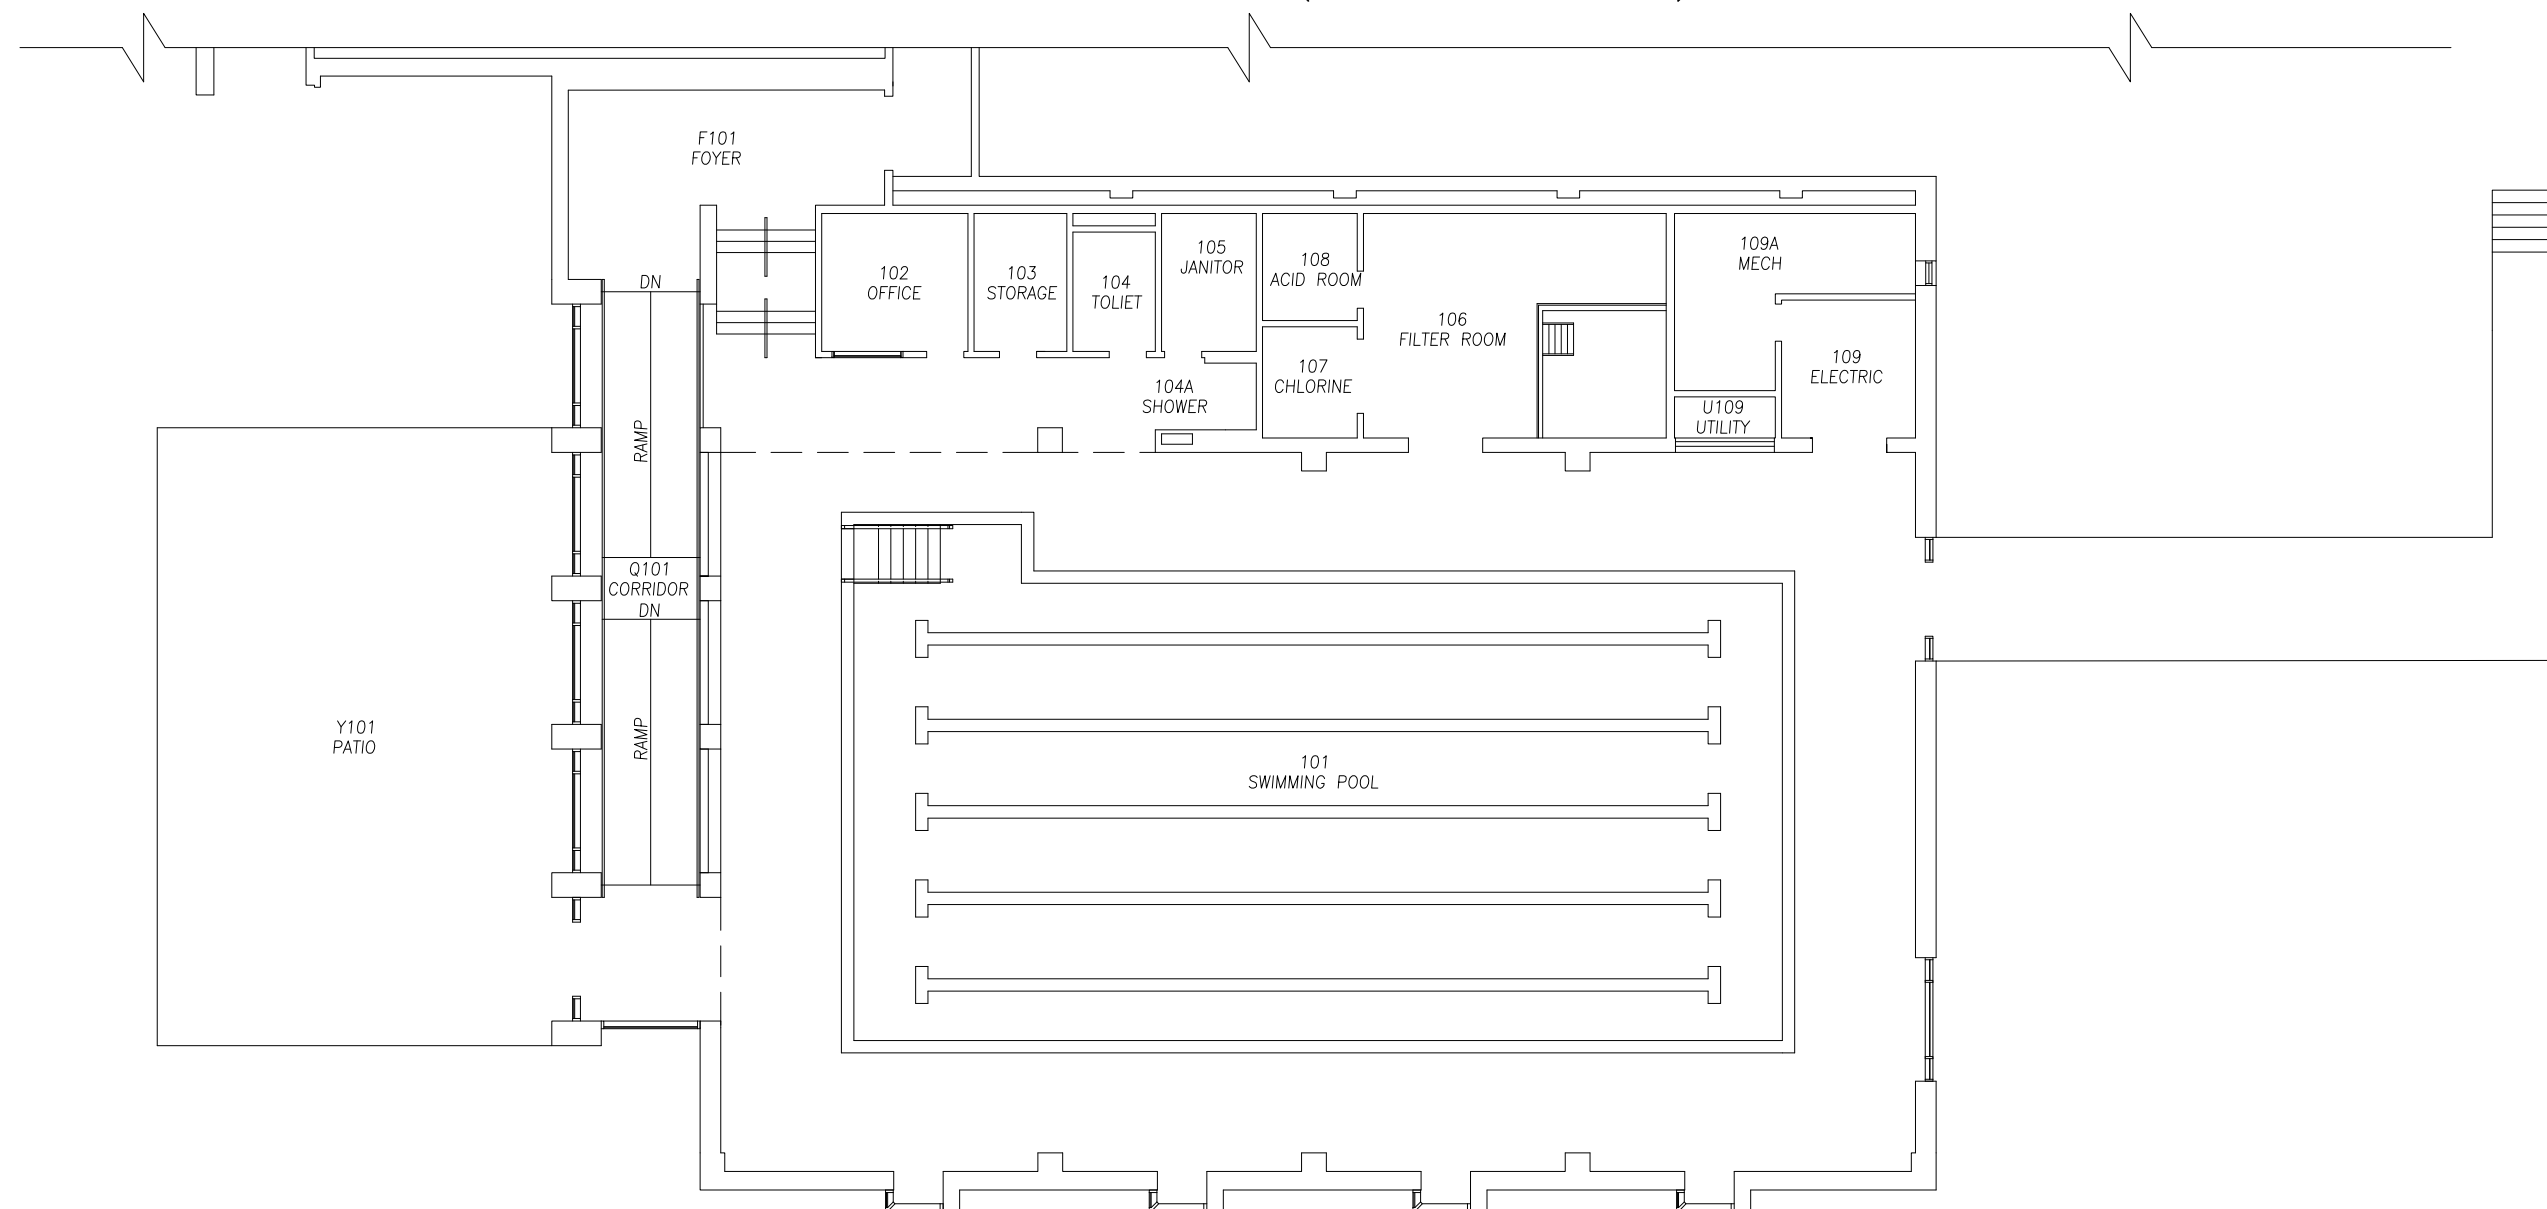

INDOOR SWIMMING POOL(UNION BUILDING)

PSU BUILDING NAME

FIRST FLOOR PLAN

BUILDING FLOOR LEVEL

CAPITAL COLLEGE, PENN STATE HARRISBURG, MIDDLETOWN, PA

PSU CAMPUS LOCATION


PENNSTATE



FACILITIES RESOURCES AND PLANNING

THE PENNSYLVANIA STATE UNIVERSITY
BENEDICT HOUSE
UNIVERSITY PARK, PA 16802

OFFICE: 814.865.1595
FAX: 814.865.1610
www.facilities.psu.edu

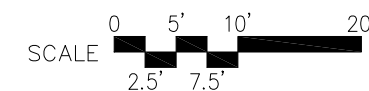

04/20/98
CREATION DATE

2/14/13
REVISED DATE

Campus block plans are for referential use only. Drawings are not to be used for architectural or engineering purposes.

0985-013

BUILDING NUMBER

1 OF 1
SHEET NUMBER

1
FLOOR LEVEL