



AT 102, 103, & 107  
 PROVIDE ONE HOUR RATED ENCLOSURE  
 TWO LAYERS 5/8" TYPE 'X' GYP ON METAL  
 FIRING AT CEILING & 'C' LABEL DOORS  
 & HARDWARE.

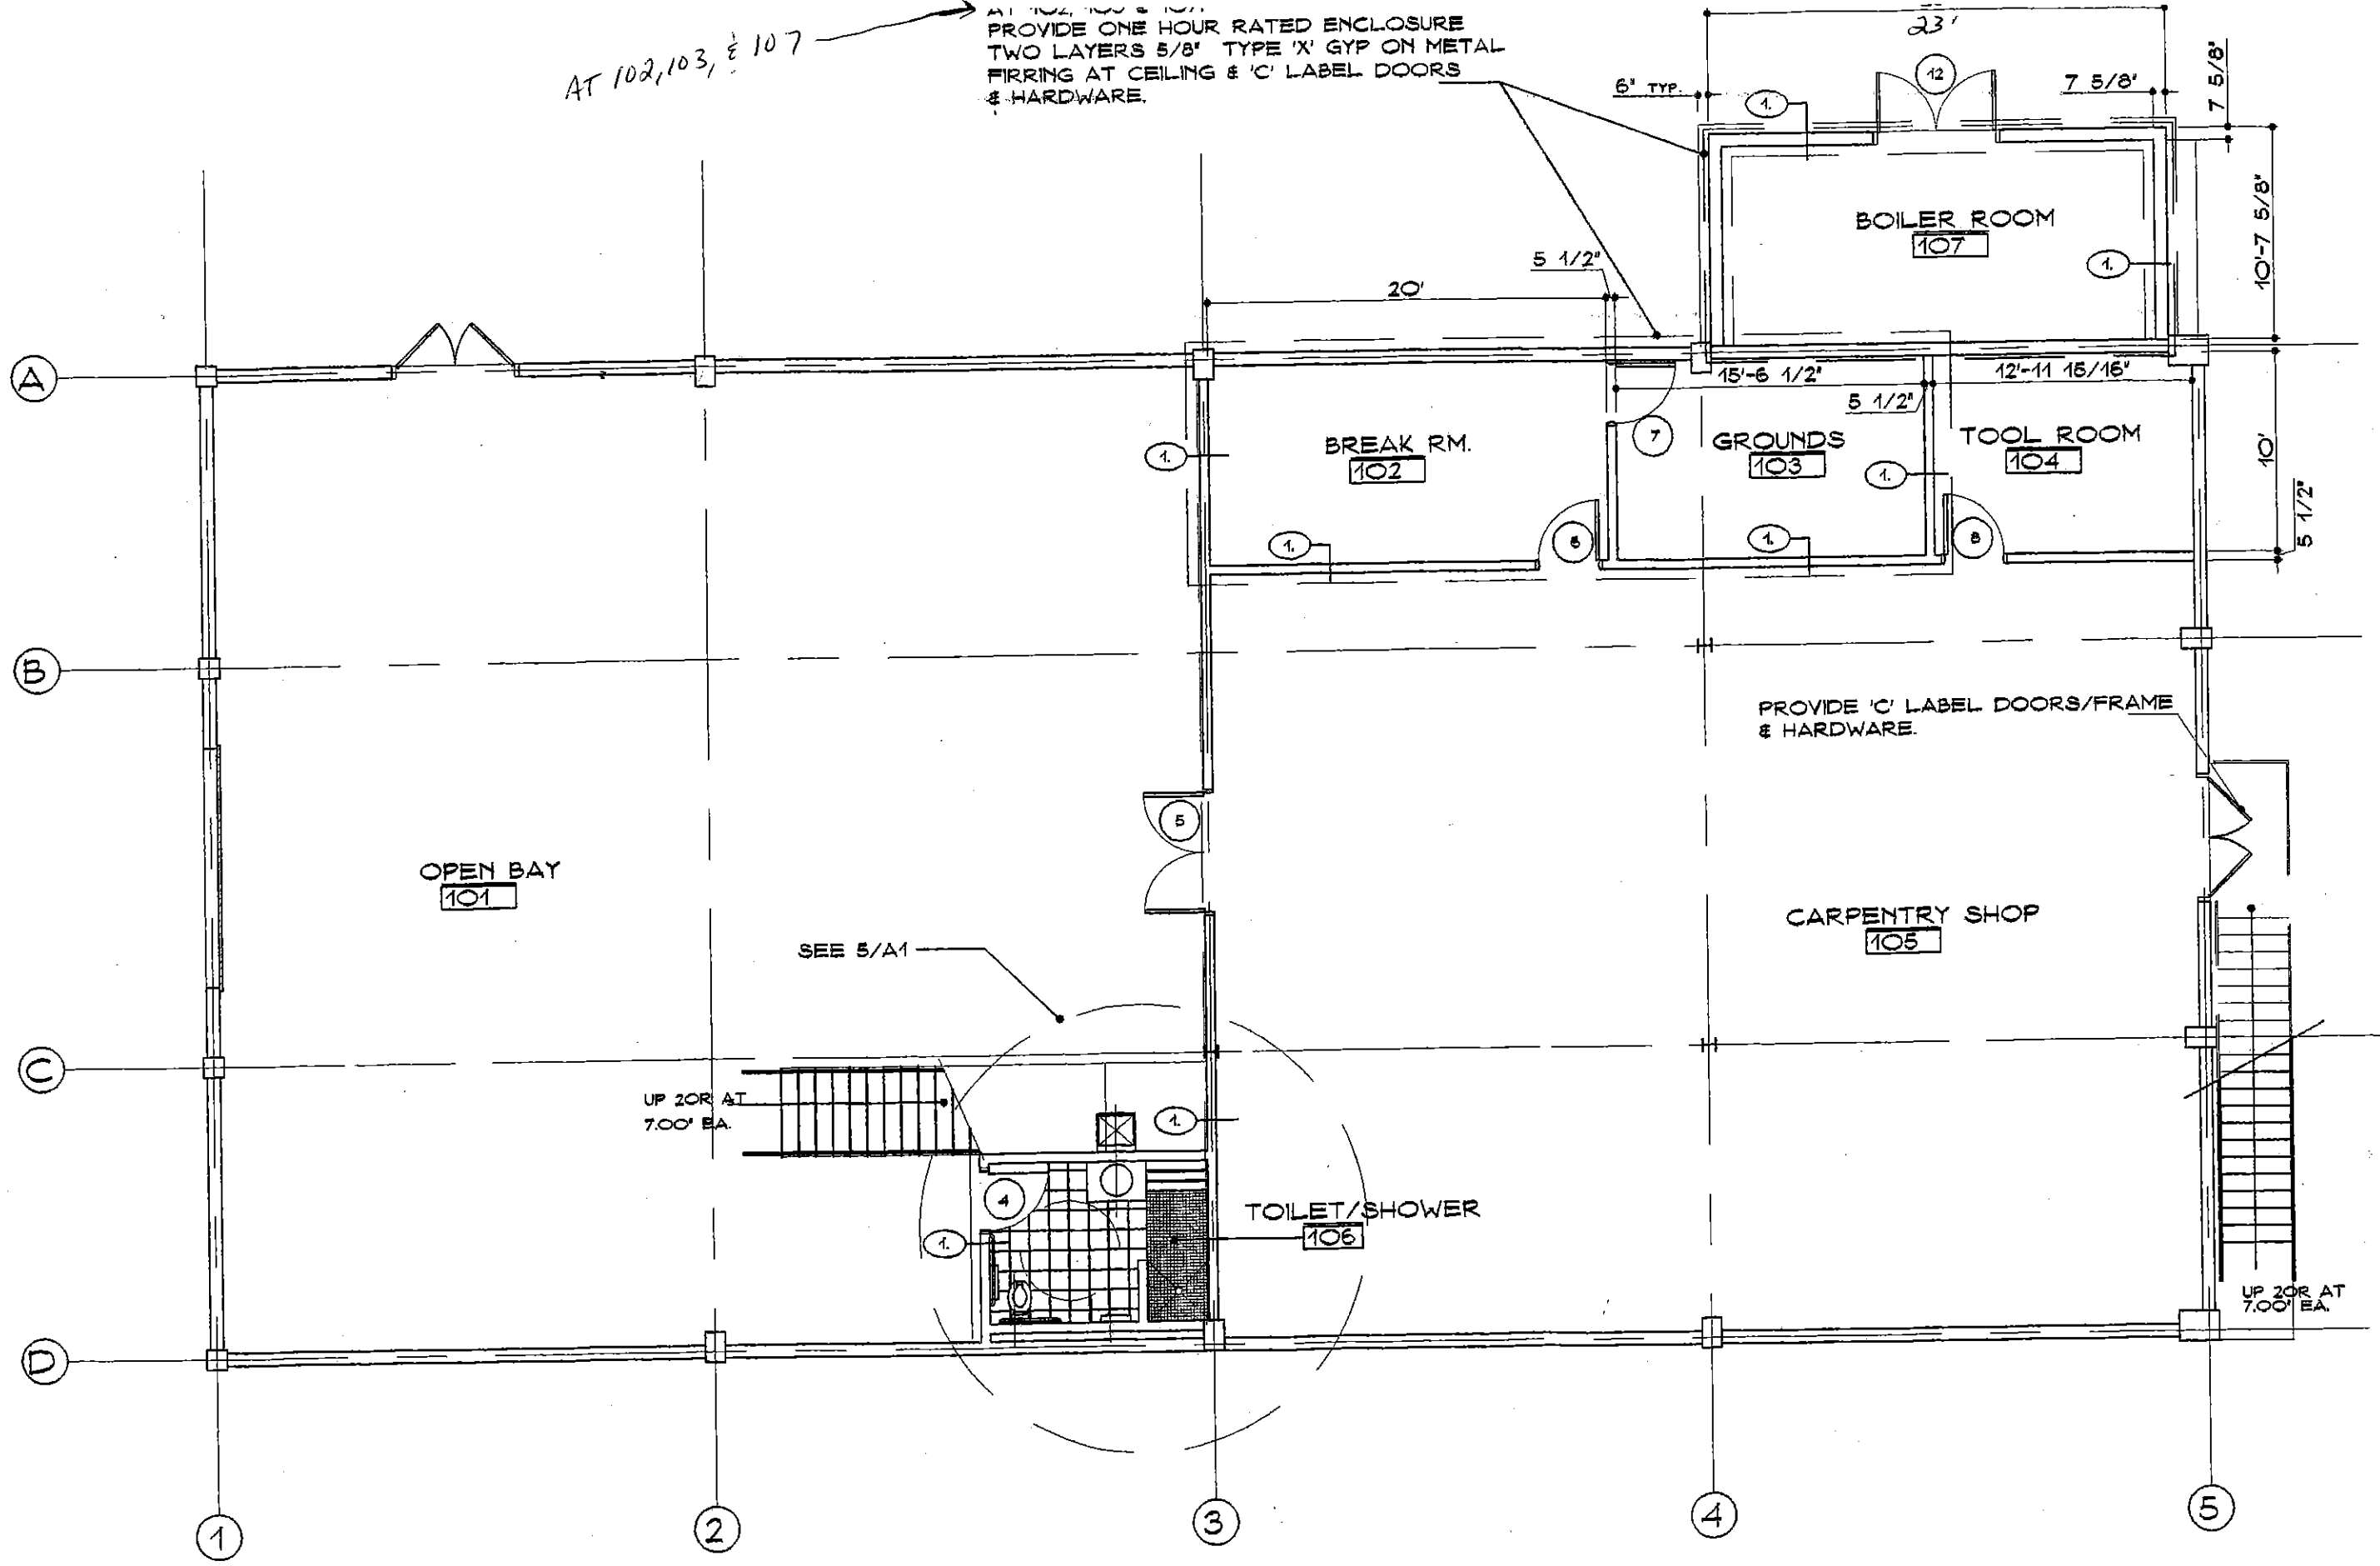


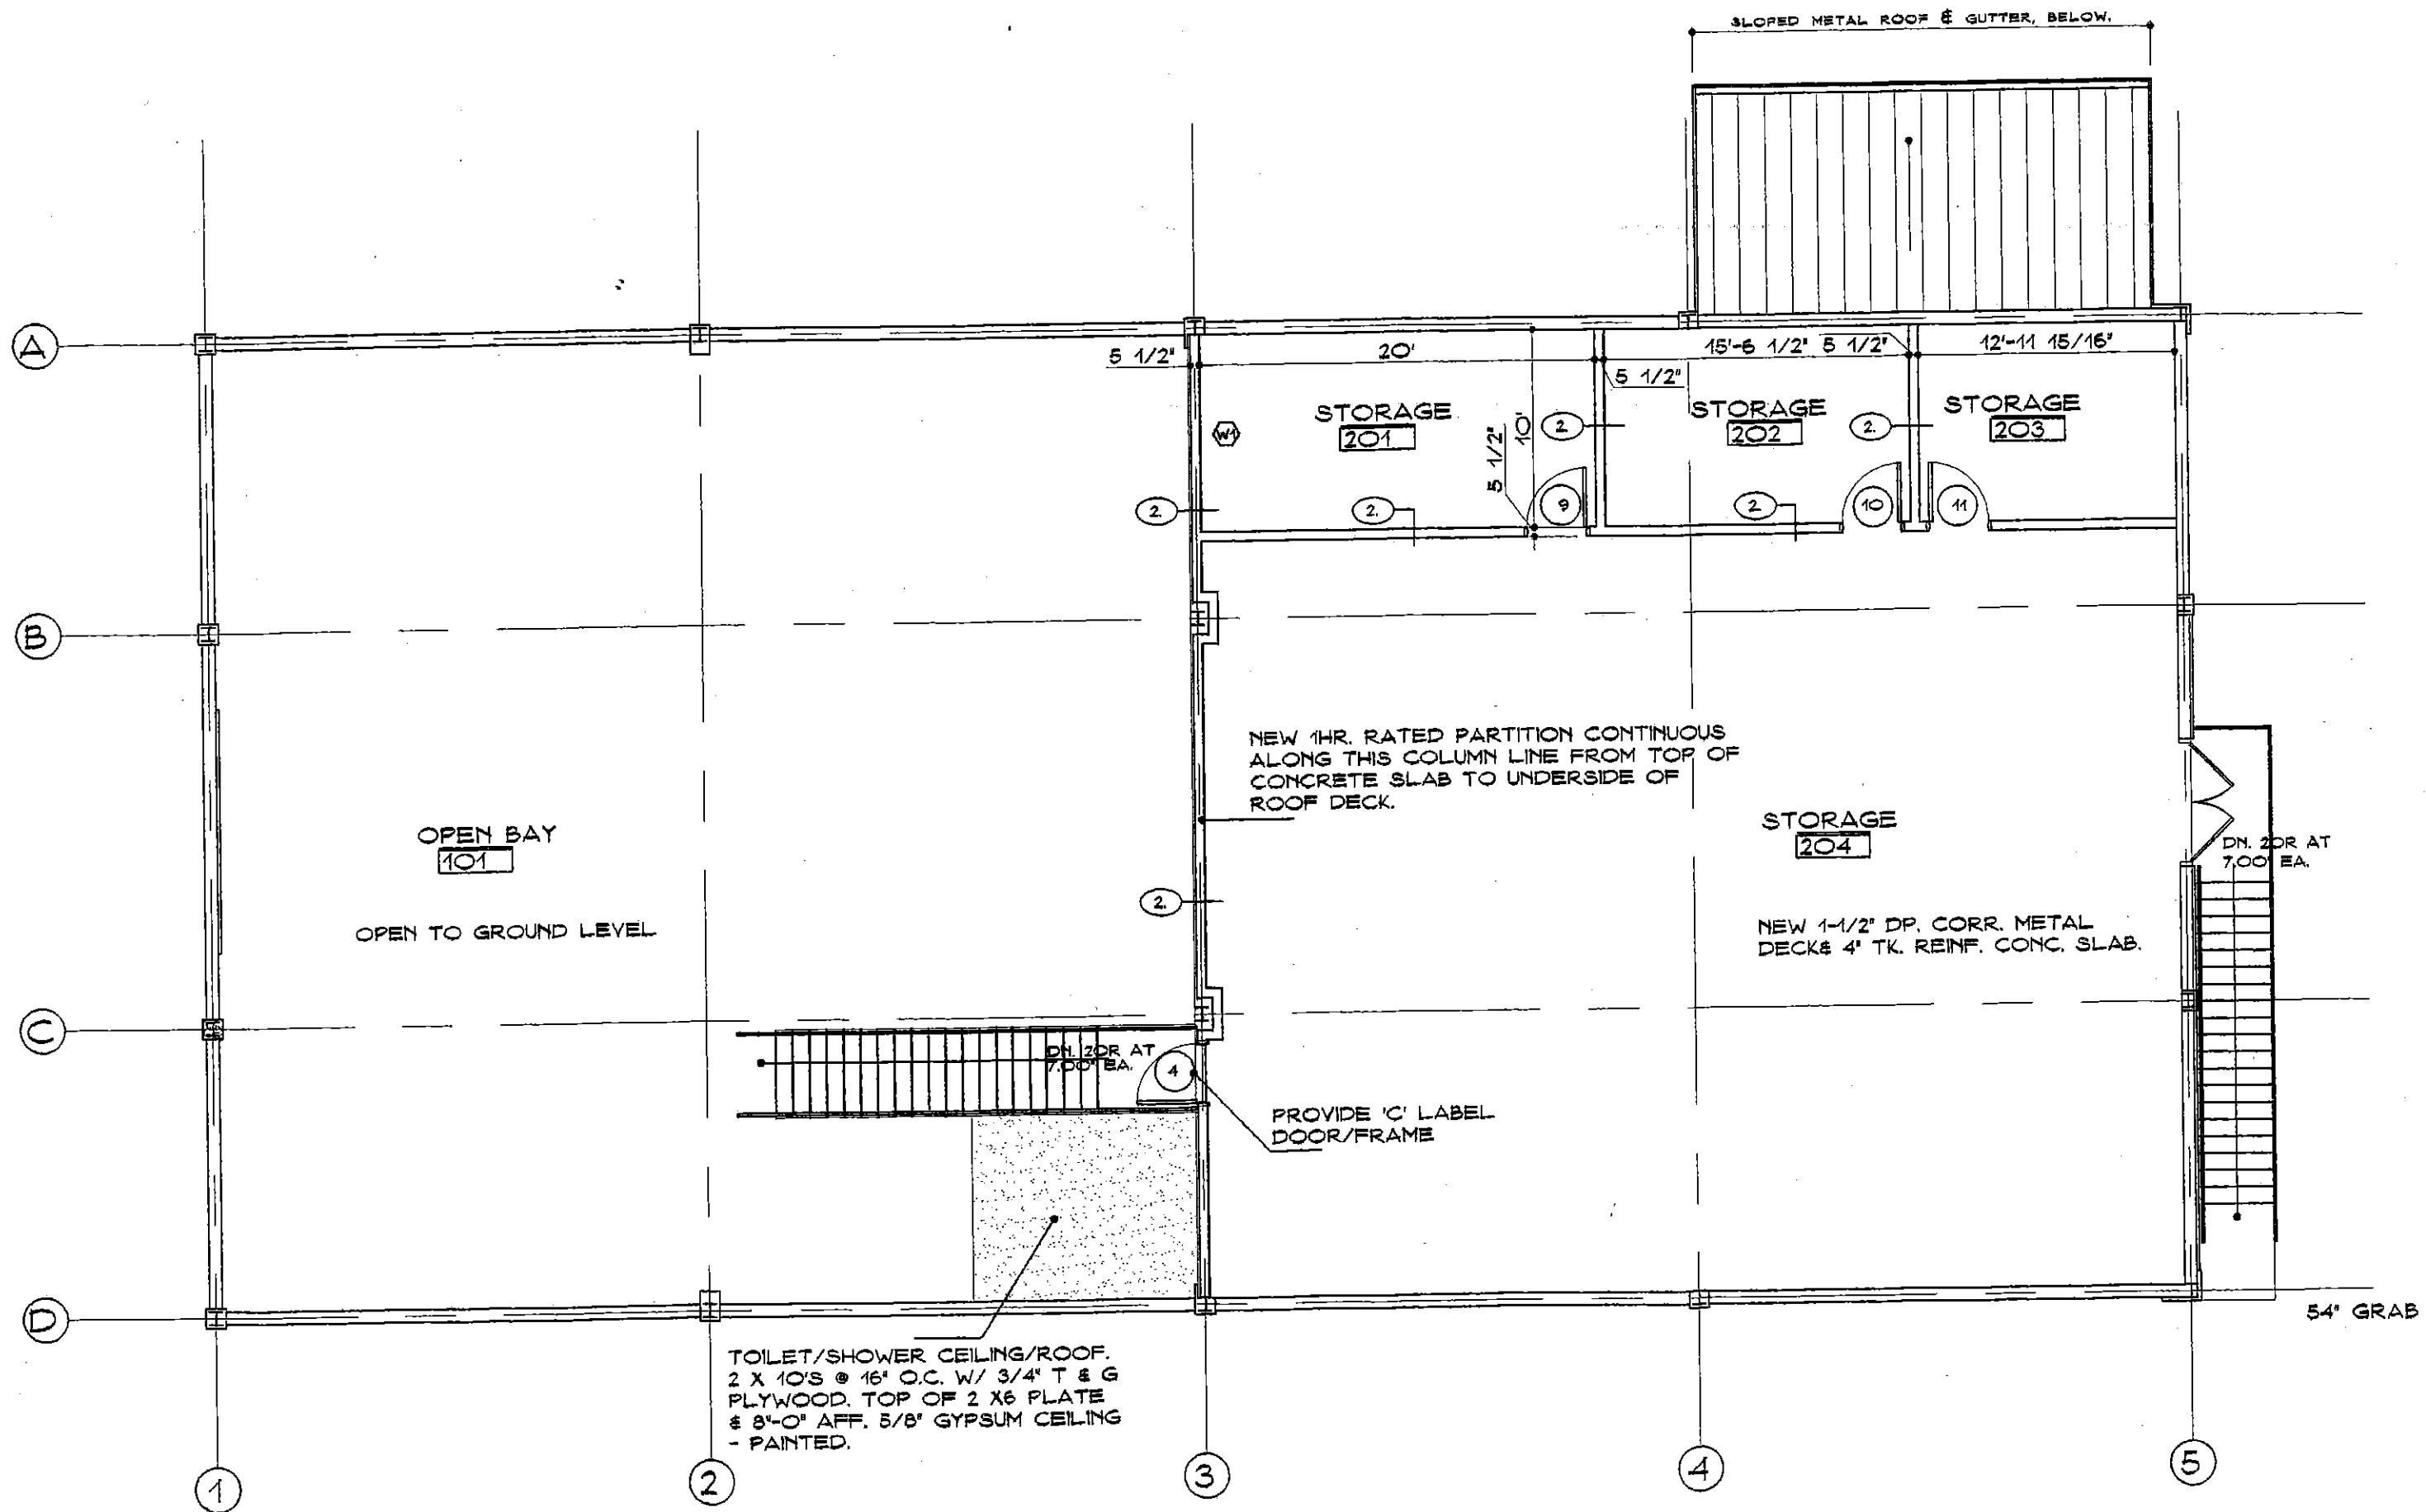


2  
A1 NEW 2ND. FLOOR PLAN



ELEVATION SYMBOL

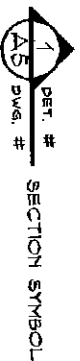

SECTION SYMBOL

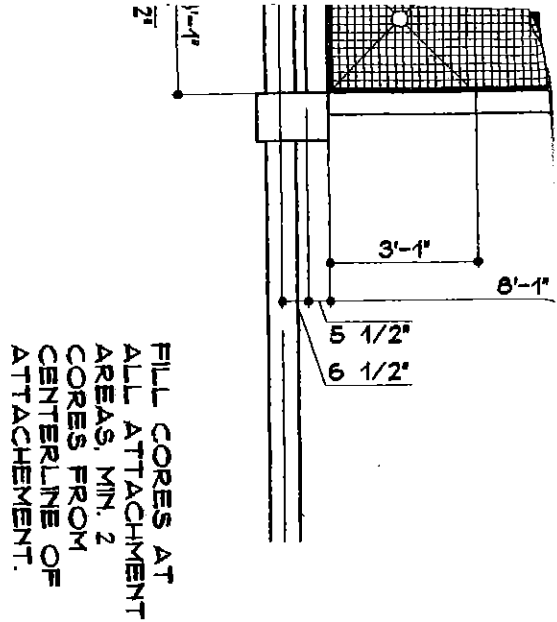

SHOWER PLAN



ARCHITECTURE  
LAND PLANNING • INTERIOR DESIGN  
140 MARY STREET P.O. BOX 205  
LEMONT PENNSYLVANIA 16851  
PHONE: (814)-231-2678 FAX: (814)-231-2683  
9914

RAMIC TILE

IBLE SHOWER HEAD  
OWER CONTROL AREA


RAMIC TILE

DO NOT SCALE DRAWINGS CHECK AND VERIFY ALL  
EXISTING CONDITIONS AND DIMENSIONS AT SITE

BUILDING NUMBER	REFERENCE NUMBER
0985	06-00199

REVISIONS	
SYM.	DATE
DESCRIPTION	

PENN STATE HARRISBURG  
CAPITAL COLLEGE -  
NEW SERVICE BUILDING  
GROUND/2ND FLOOR,  
PLANS & DETAILS.

PENNSSTATE  
 Office of Physical Plant  
University Park, PA

DRAWN BY	DATE	SCALE	SHEET
EXR	05.16.05	AS NOTED	A1
CASE	DRAWER	SECT.	NO.